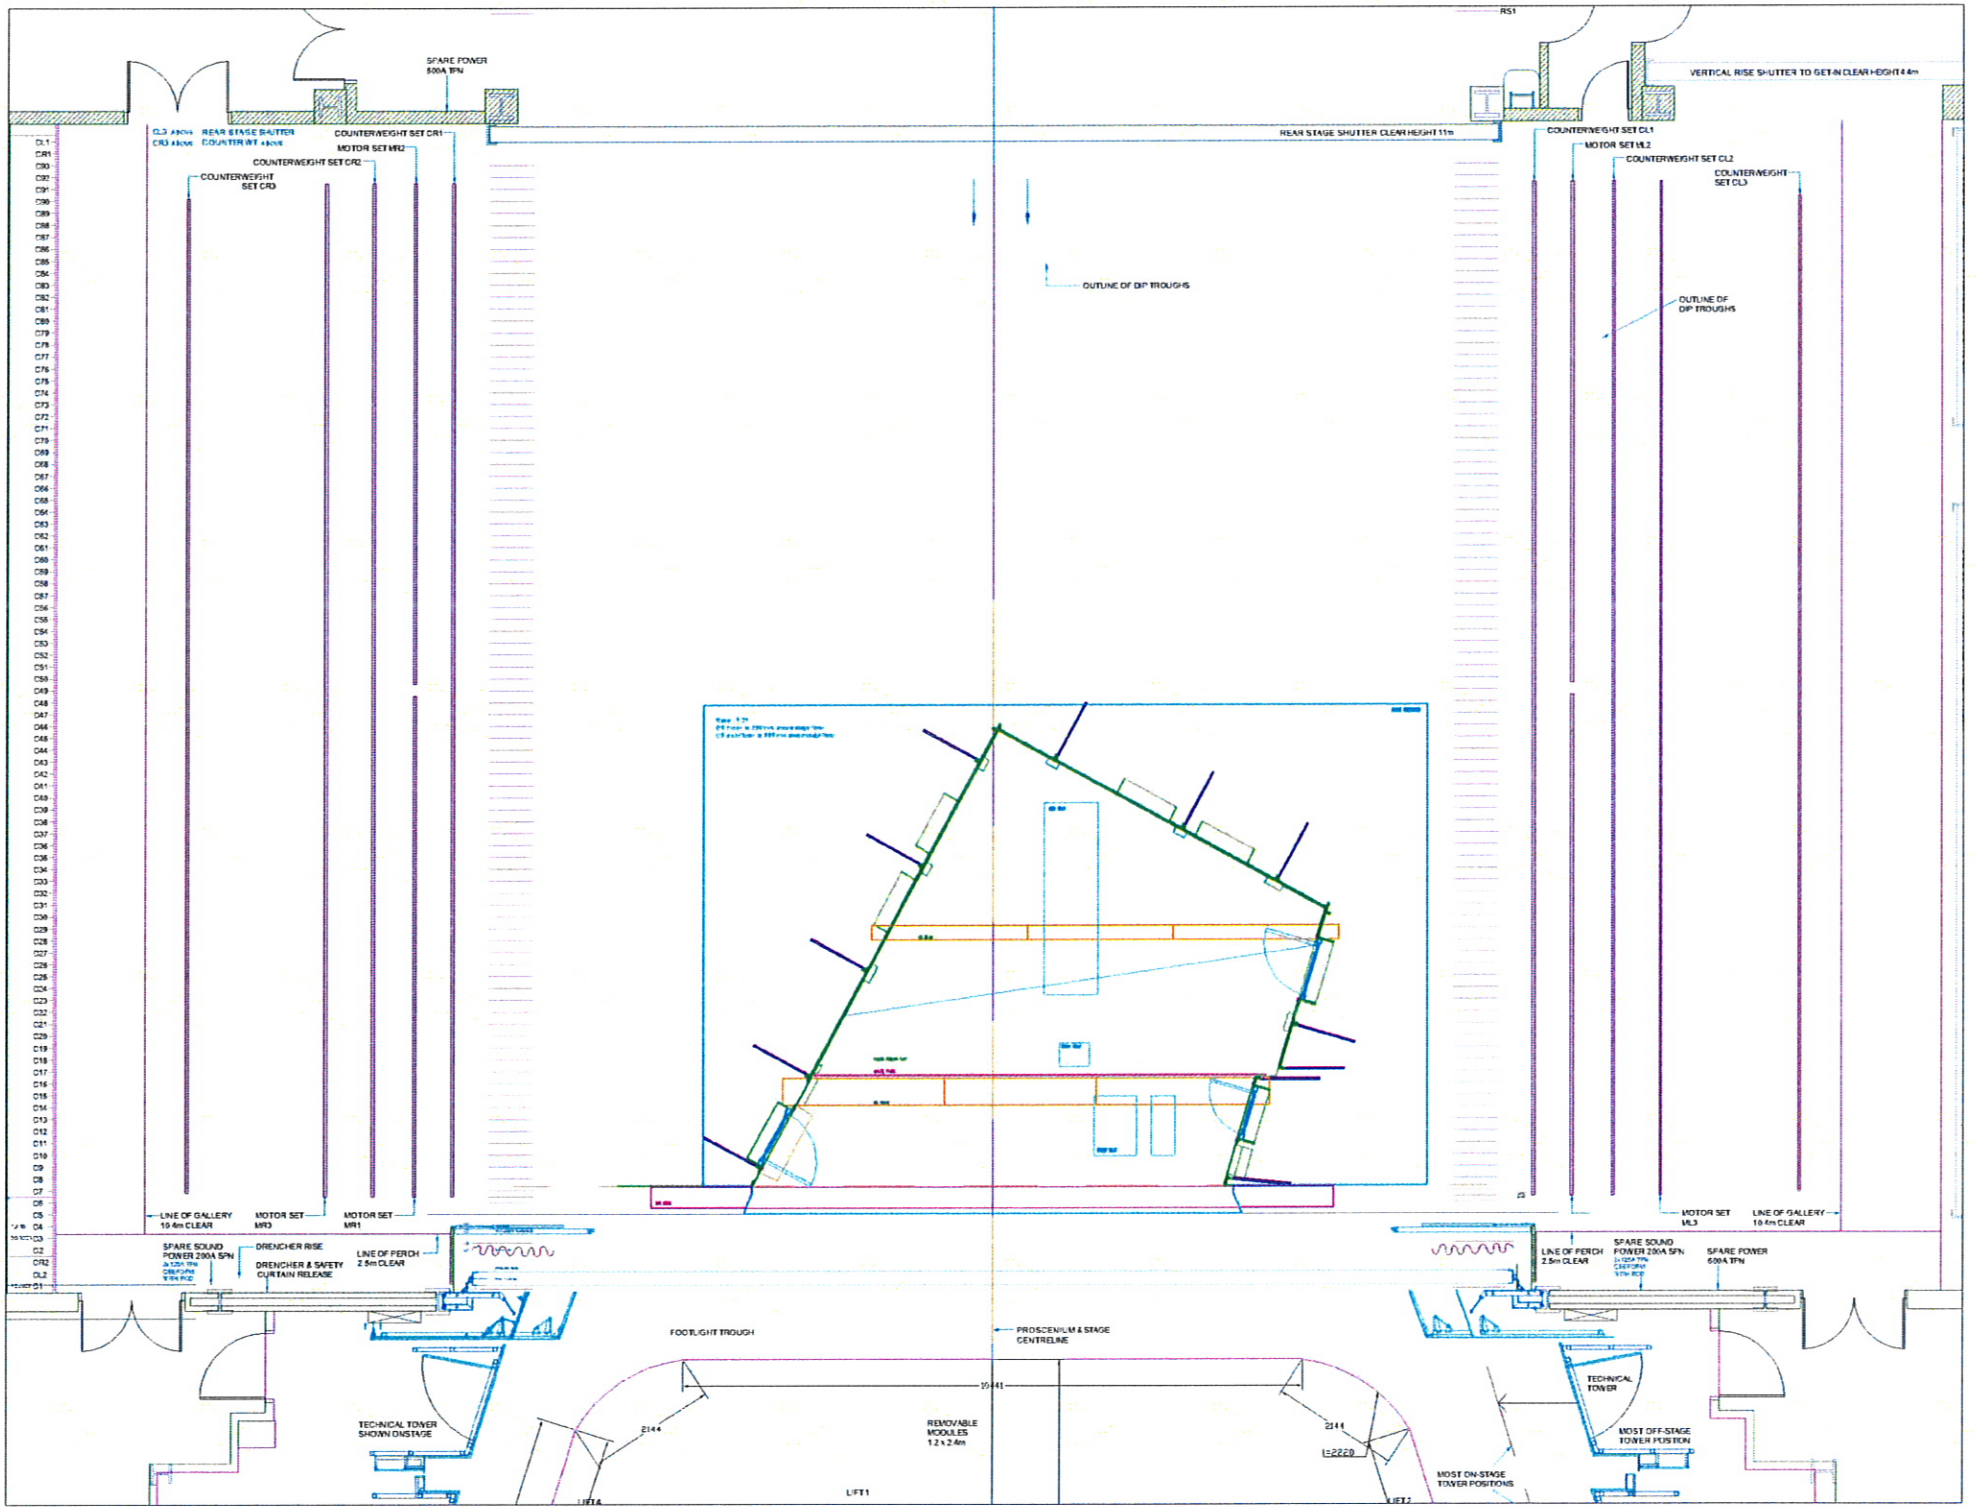
SPARE POWER 500A TPN
REAR STAGE SHUTTER
COUNTERWT above
COUNTERWEIGHT SET CR1
MOTOR SET MR2
COUNTERWEIGHT SET CR2
COUNTERWEIGHT SET CR3
REAR STAGE SHUTTER CLEAR HEIGHT 11m
RS1
VERTICAL RISE SHUTTER TO GET-IN CLEAR HEIGHT 4.4m
COUNTERWEIGHT SET CL1
MOTOR SET ML2
COUNTERWEIGHT SET CL2
COUNTERWEIGHT SET CL3
OUTLINE OF DIP TROUGHS
OUTLINE OF DIP TROUGHS
LINE OF GALLERY 10.4m CLEAR
MOTOR SET MR3
MOTOR SET MR1
MOTOR SET ML3
LINE OF GALLERY 10.4m CLEAR
SPARE SOUND POWER 200A SPN
DRENCHER RISE
DRENCHER & SAFETY CURTAIN RELEASE
LINE OF PERCH 2.5m CLEAR
LINE OF PERCH 2.5m CLEAR
SPARE SOUND POWER 200A SPN
SPARE POWER 500A TPN
FOOTLIGHT TROUGH
PROSCENIUM & STAGE CENTRELINE
10141
TECHNICAL TOWER SHOWN ON STAGE
2144
REMOVABLE MODULES 1.2 x 2.4m
2144
L=2229
TECHNICAL TOWER
MOST OFF-STAGE TOWER POSITION
MOST ON-STAGE TOWER POSITIONS
LIFT1
LIFT2